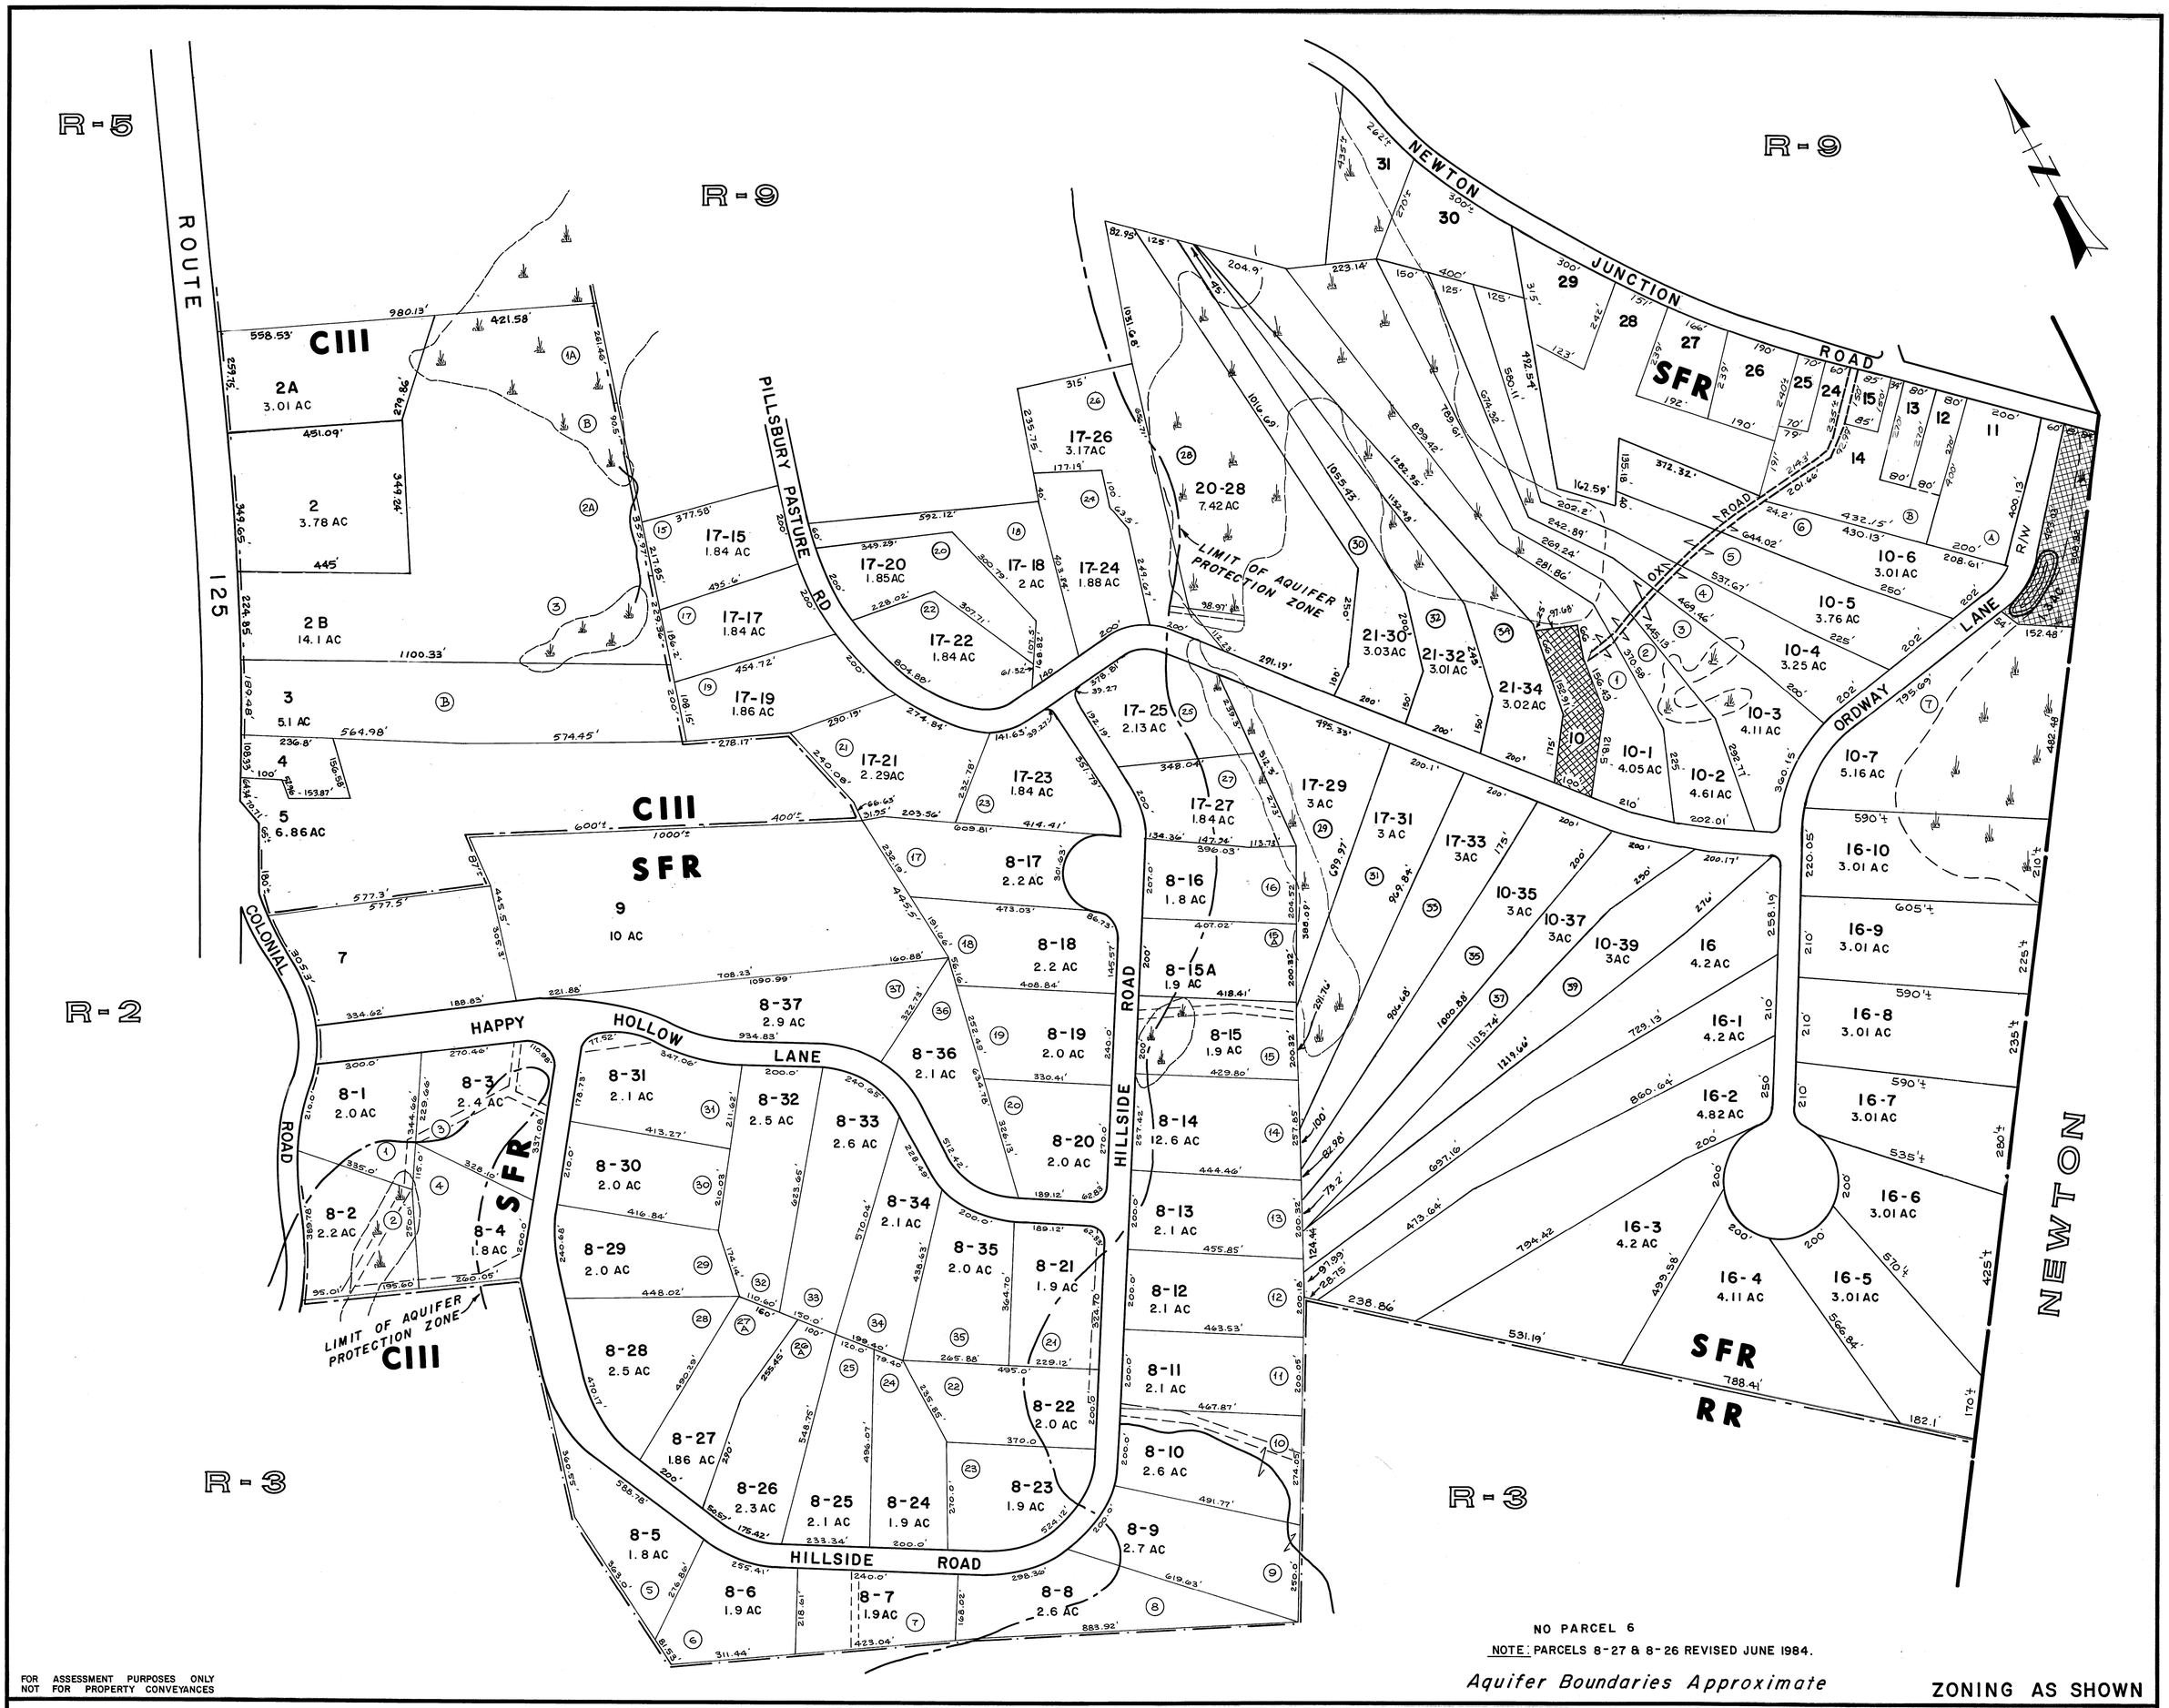

NO PARCEL 6

NOTE: PARCELS 8-27 & 8-26 REVISED JUNE 1984.

Aquifer Boundaries Approximate

ZONING AS SHOWN

FOR ASSESSMENT PURPOSES ONLY
NOT FOR PROPERTY CONVEYANCES

PREPARED BY PHOTOGRAMMETRIC METHODS BY

JOHN E. O'DONNELL & ASSOCIATES
AUBURN, MAINE
1975

LEGEND

ADJACENT SHEET NO.	12
COMMON OWNERSHIP	OR ✓
DEVELOPMENT LOT NO.	(2)
SCALED DIMENSION	±

PROPERTY MAP

KINGSTON

NEW HAMPSHIRE

SCALE IN FEET
0 200 400

R-4