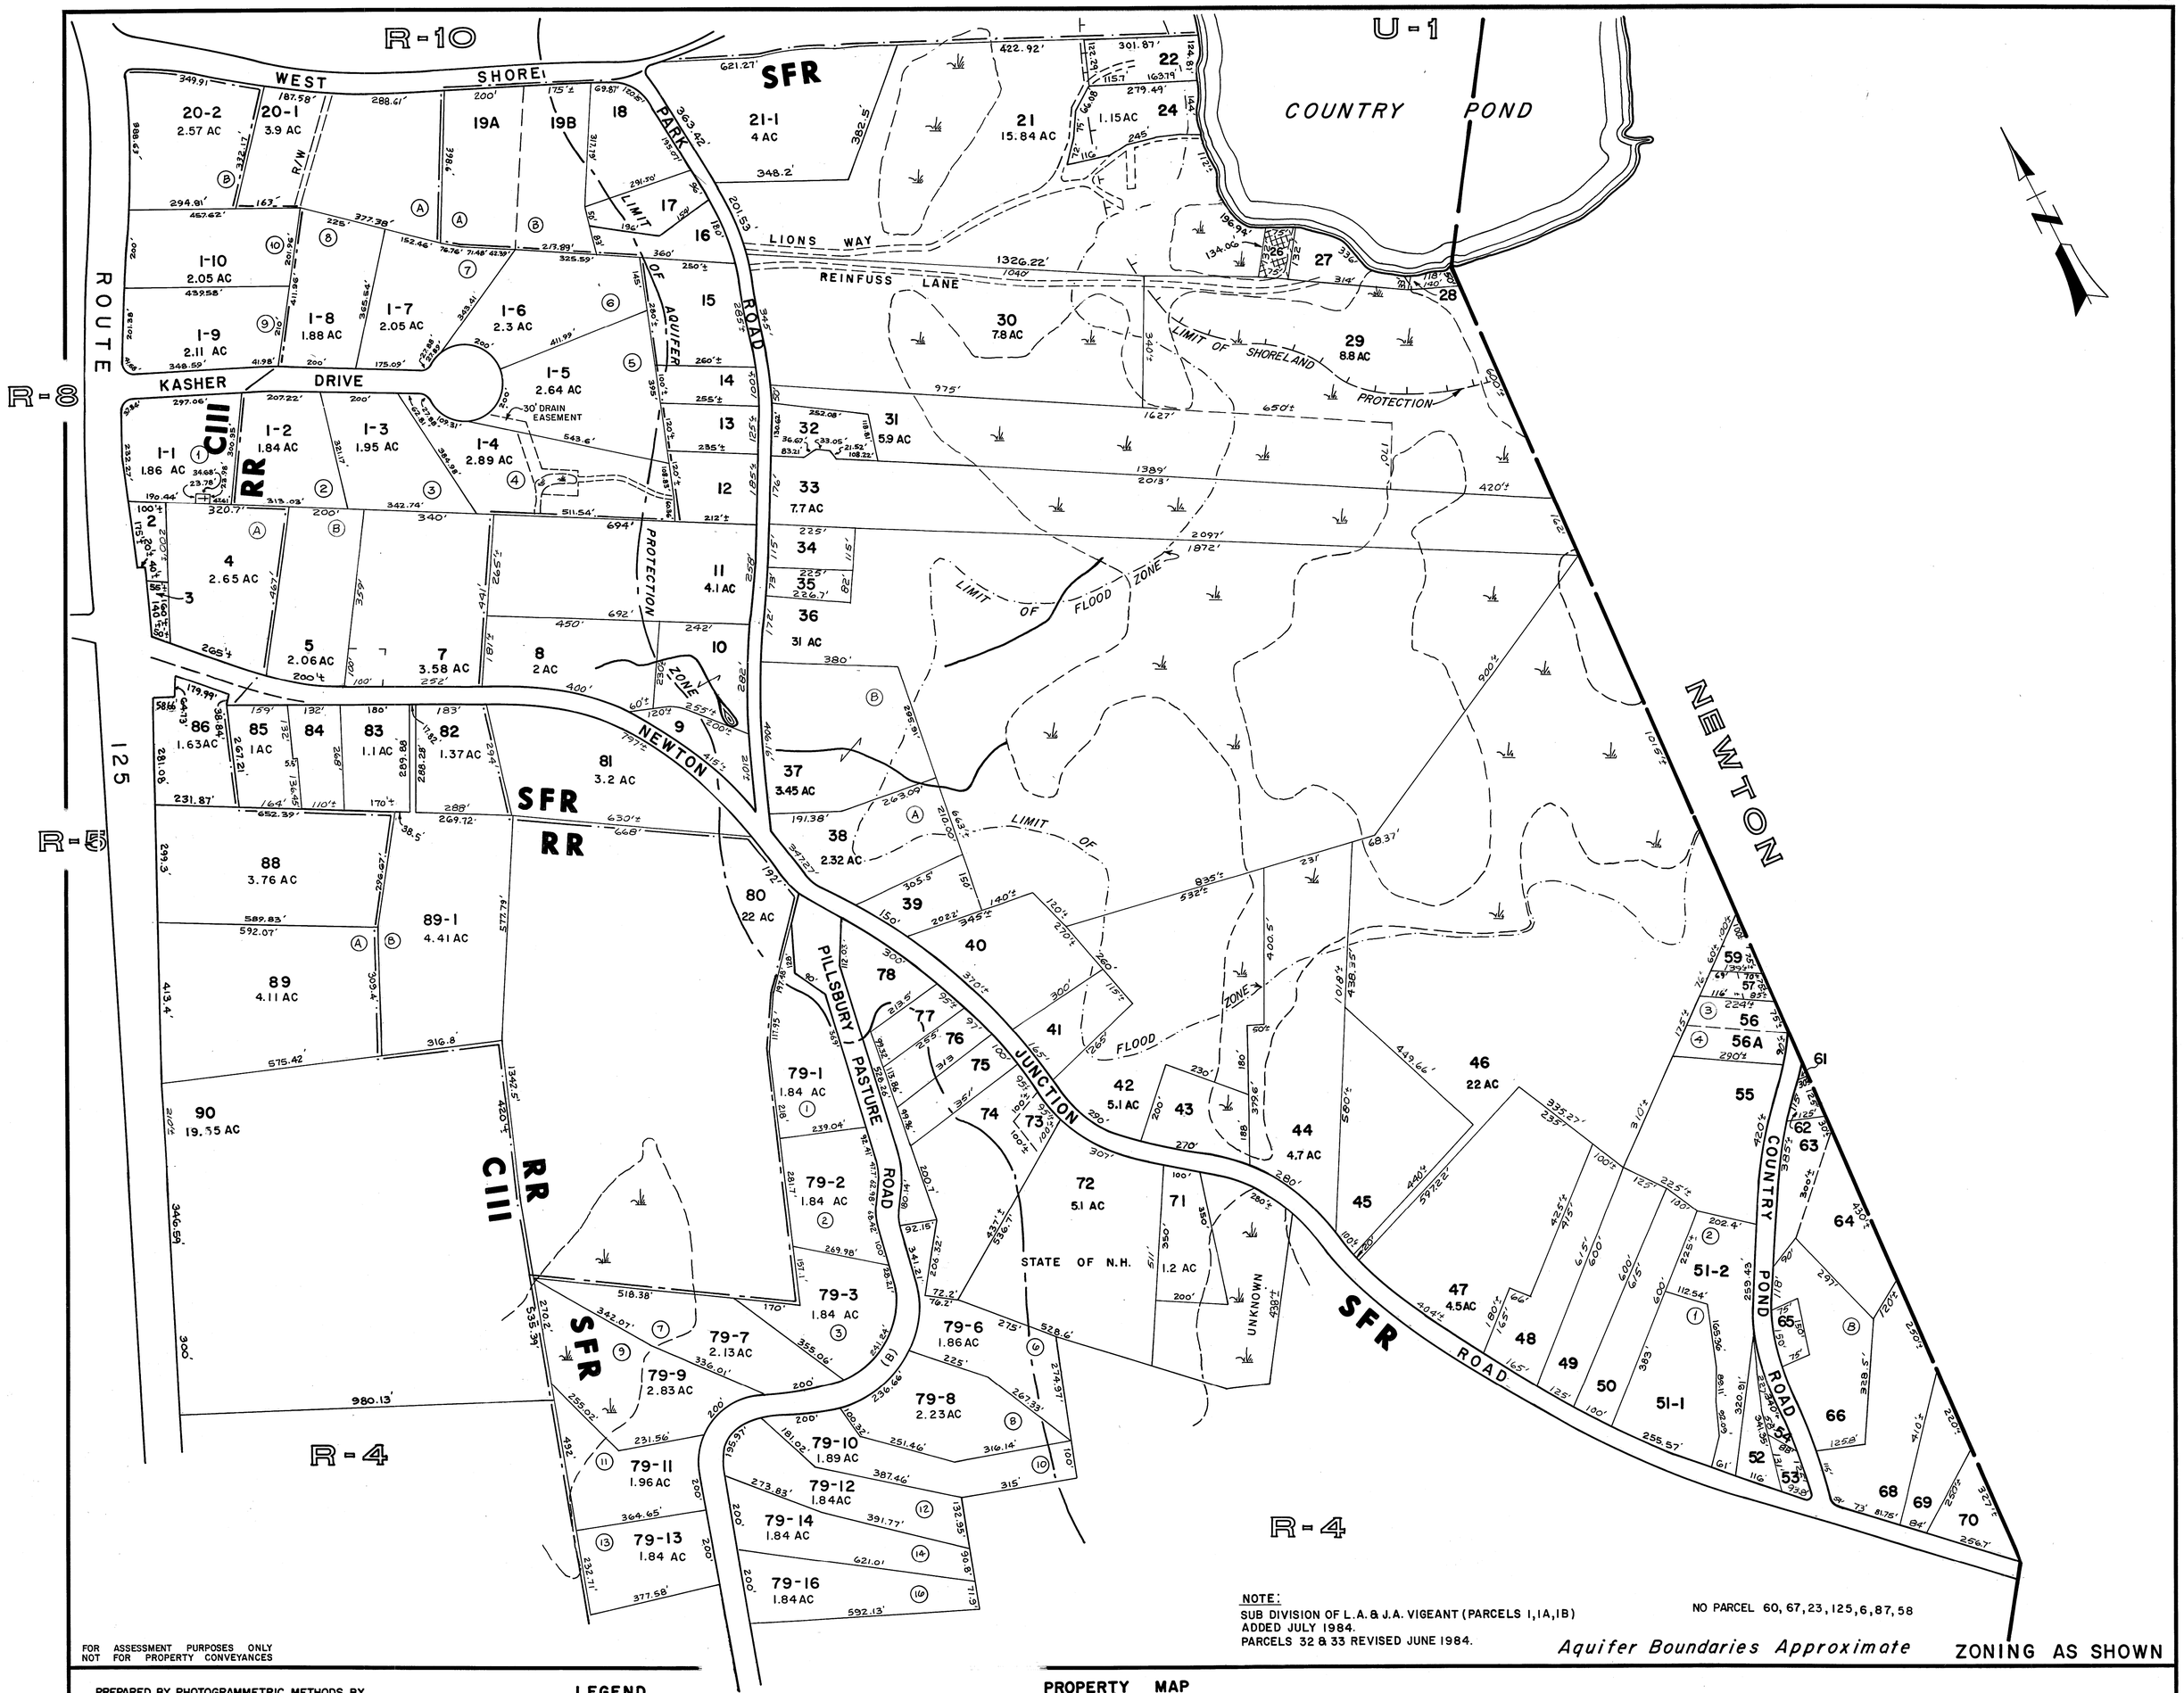

NOTE:
SUB DIVISION OF L.A. & J.A. VIGEANT (PARCELS 1,1A,1B)
ADDED JULY 1984.
PARCELS 32 & 33 REVISED JUNE 1984.

NO PARCEL 60, 67, 23, 125, 6, 87, 58

Aquifer Boundaries Approximate

ZONING AS SHOWN

FOR ASSESSMENT PURPOSES ONLY
NOT FOR PROPERTY CONVEYANCES

PREPARED BY PHOTOGRAMMETRIC METHODS BY

JOHN E. O'DONNELL & ASSOCIATES
AUBURN, MAINE
1975

LEGEND

ADJACENT SHEET NO.	12
COMMON OWNERSHIP	OR ✓
DEVELOPMENT LOT NO.	②
SCALED DIMENSION	±

PROPERTY MAP

KINGSTON

NEW HAMPSHIRE

SCALE IN FEET
0 200 400

R-9